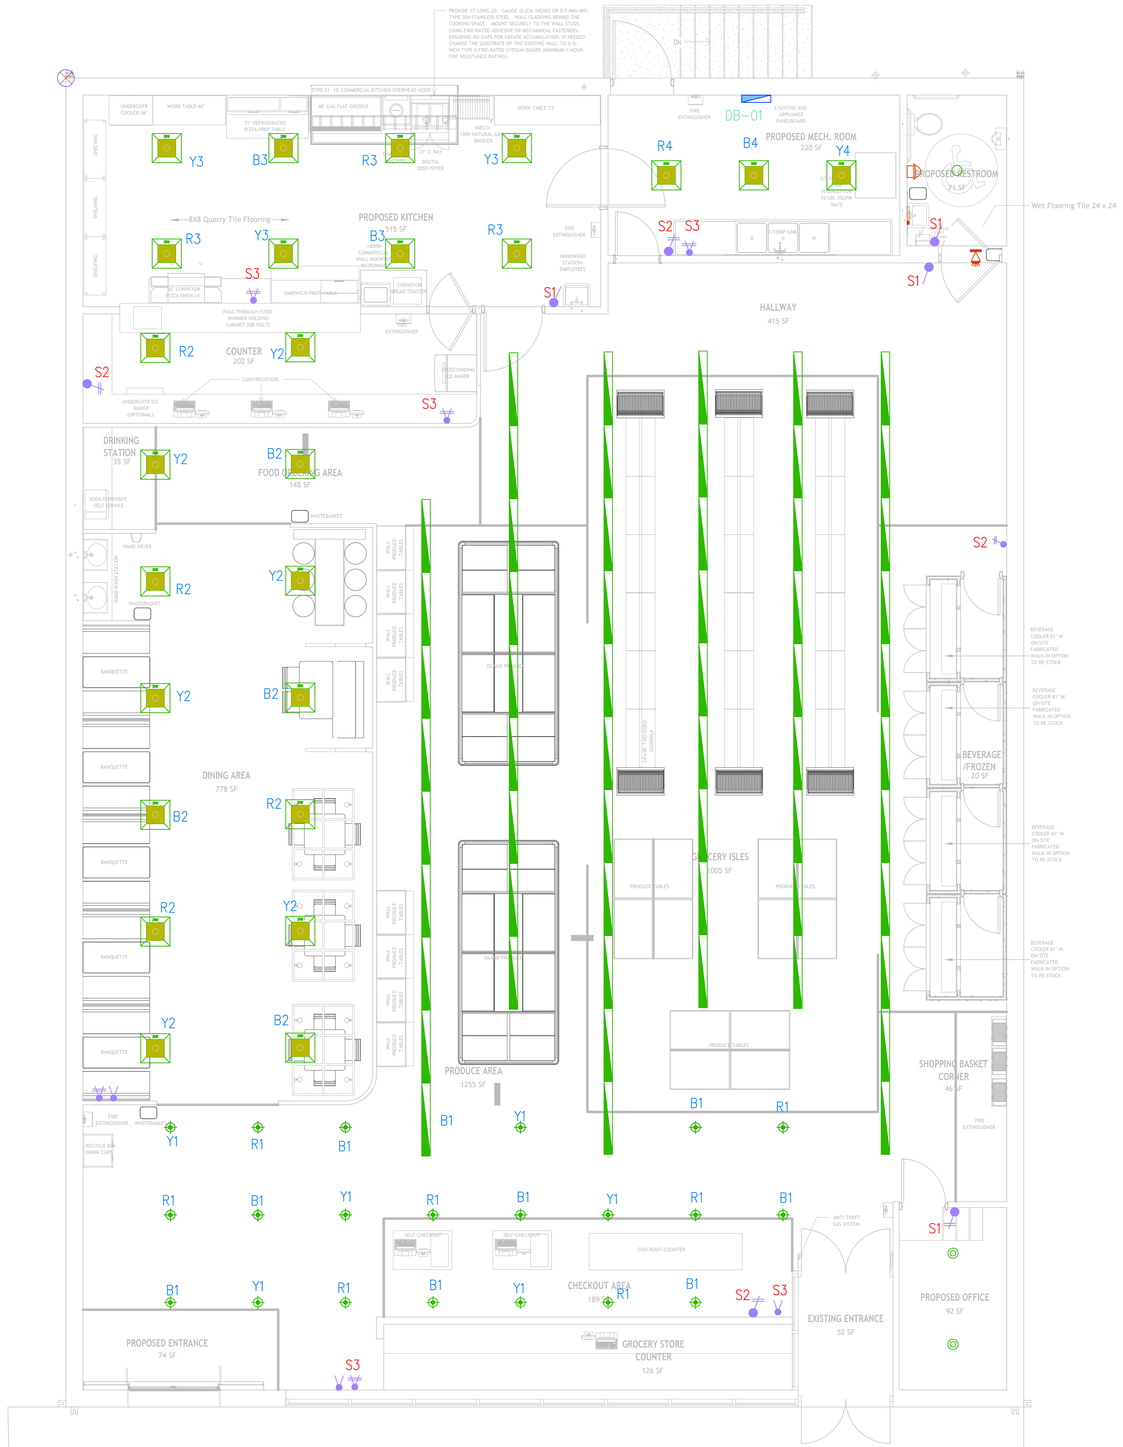


STATE OF GEORGIA
MARC K. ADELMAN
CERTIFICATE NO. PA015012
REGISTERED ARCHITECT

DESCRIPTION	REVISION NO. / DATE
ADVANCE COPY	


PROJECT:

ARCHITECTS:

CONSULTANTS:

TITLE: LIGHTING LAYOUT

DESIGNED BY	SCALE	DATE
I.M	3/16"=1'-0"	APR-2025
DRAWN BY	JOB NO.	DRAWING NO.
I.M	-	ELEC-01
CHECKED BY	ORIGINAL SHT SIZE:	PLOTTED SHT SIZE:
-	A1	A1
APPROVED BY	CAD FILE NAME:	
-	LIGHTING2[1].dwg	

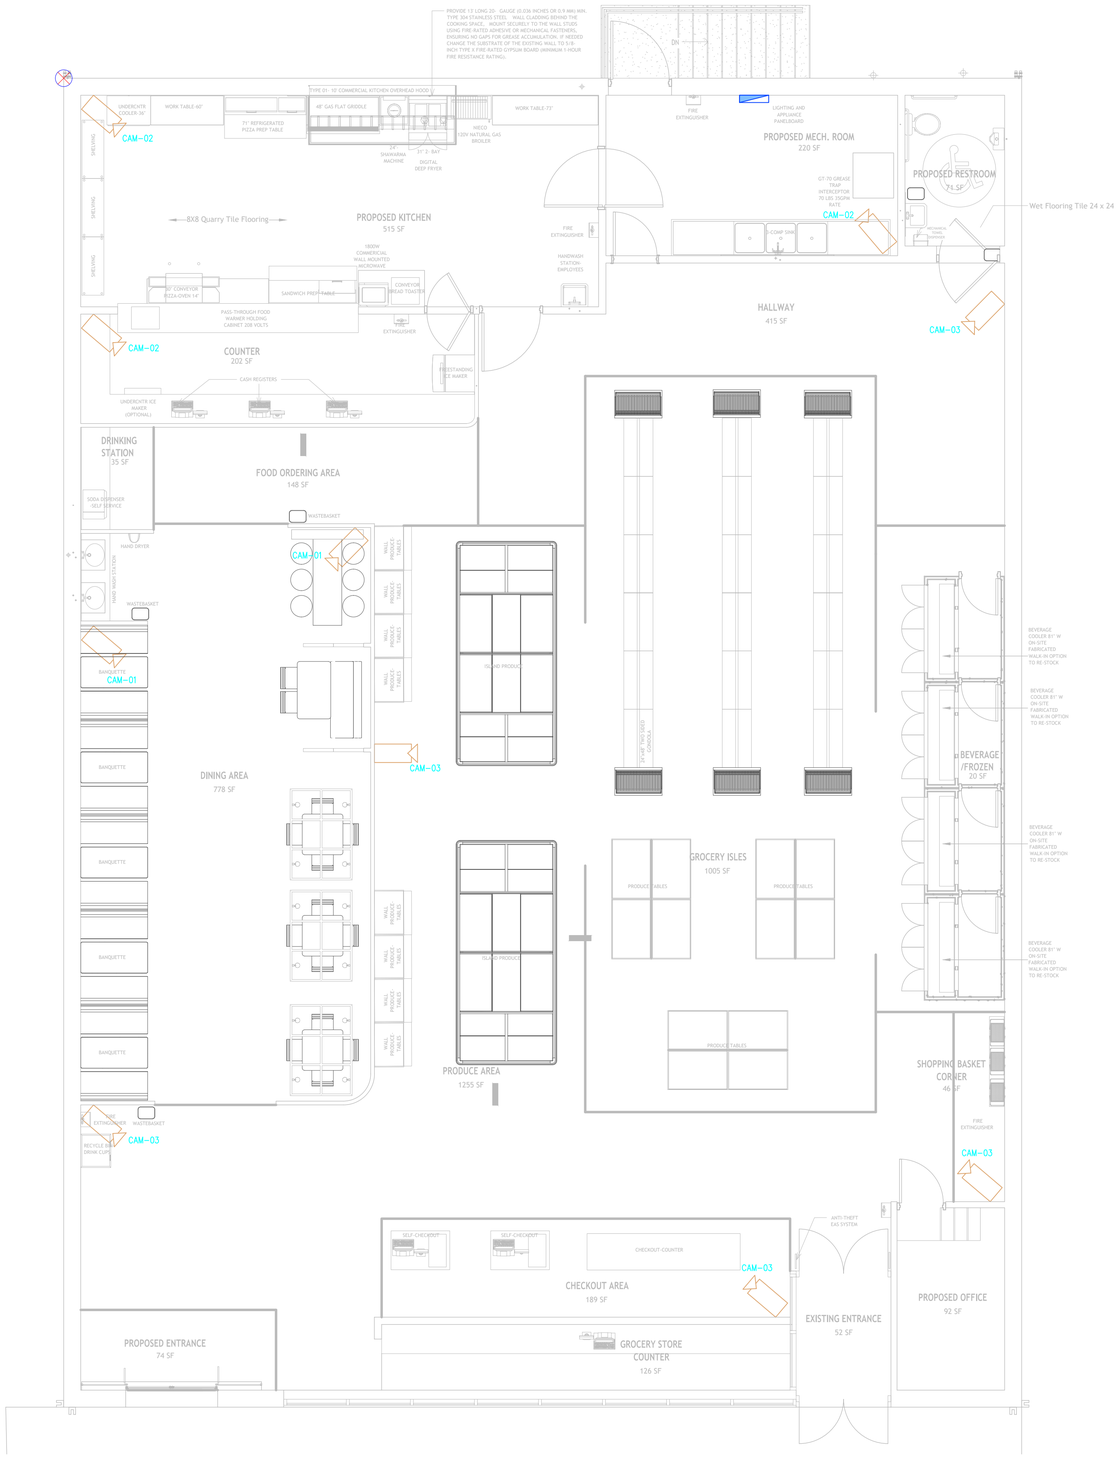



DESCRIPTION	REVISION NO. / DATE
ADVANCE COPY	


PROJECT:

ARCHITECTS:

CONSULTANTS:

TITLE: **CCTV SYSTEM LAYOUT**

DESIGNED BY: I.M	SCALE: 3/16"=1'-0"	DATE: APR-2025
DRAWN BY: I.M	JOB NO.: -	DRAWING NO.: ELEC-02
CHECKED BY: -	ORIGINAL SHT SIZE: A1	PLOTTED SHT SIZE: A1
APPROVED BY: -	CAD FILE NAME: LIGHTING(1).dwg	

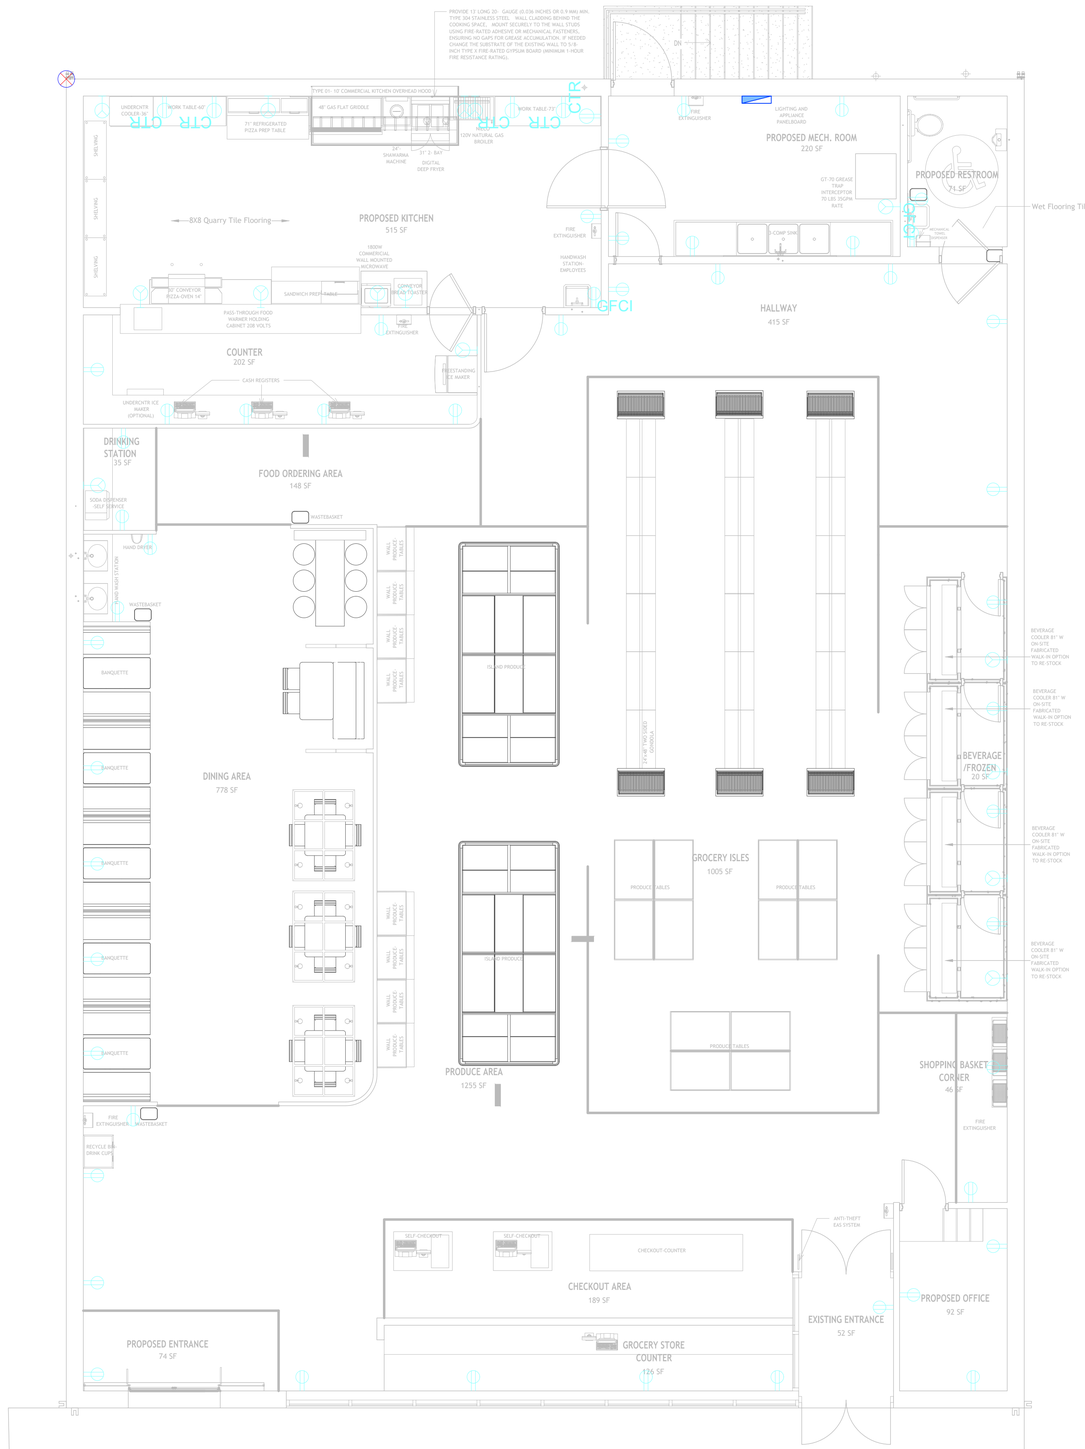



DESCRIPTION	REVISION NO.	DATE
ADVANCE COPY		

PROJECT:


ARCHITECTS:

CONSULTANTS:

TITLE:

POWER SYSTEM LAYOUT

DESIGNED BY: I.M	SCALE: 3/16"=1'-0"	DATE: APR-2025
DRAWN BY: I.M	JOB NO.: -	DRAWING NO.: ELEC-03
CHECKED BY: -	ORIGINAL SHT SIZE: A1	PLOTTED SHT SIZE: A1
APPROVED BY: -	CAD FILE NAME: LIGHTING[1].dwg	

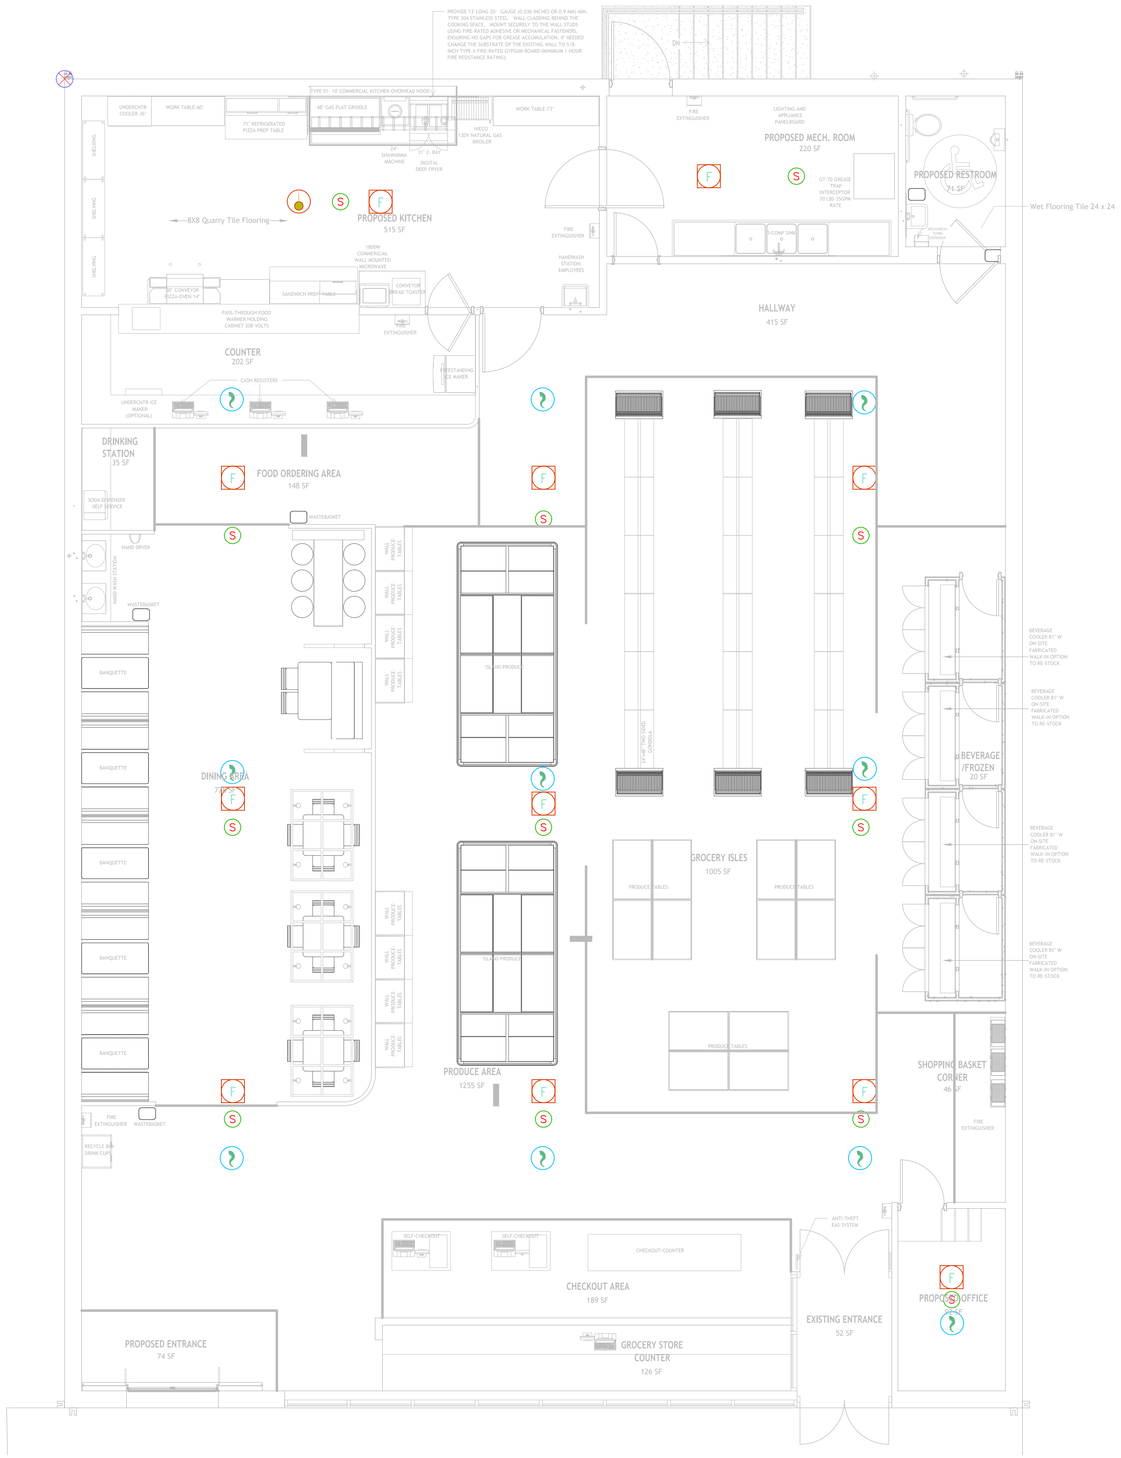



DESCRIPTION	REVISION NO. / DATE
ADVANCE COPY	

PROJECT:

ARCHITECTS:

CONSULTANTS:

TITLE: FIRE ALARM LAYOUT

DESIGNED BY: I.M	SCALE: 3/16"=1'-0"	DATE: APR-2025
DRAWN BY: I.M	JOB NO.: -	DRAWING NO.: ELEC-04
CHECKED BY: -	ORIGINAL SHT SIZE: A1	PLOTTED SHT SIZE: A1
APPROVED BY: -	CAD FILE NAME: LIGHTING[1].dwg	