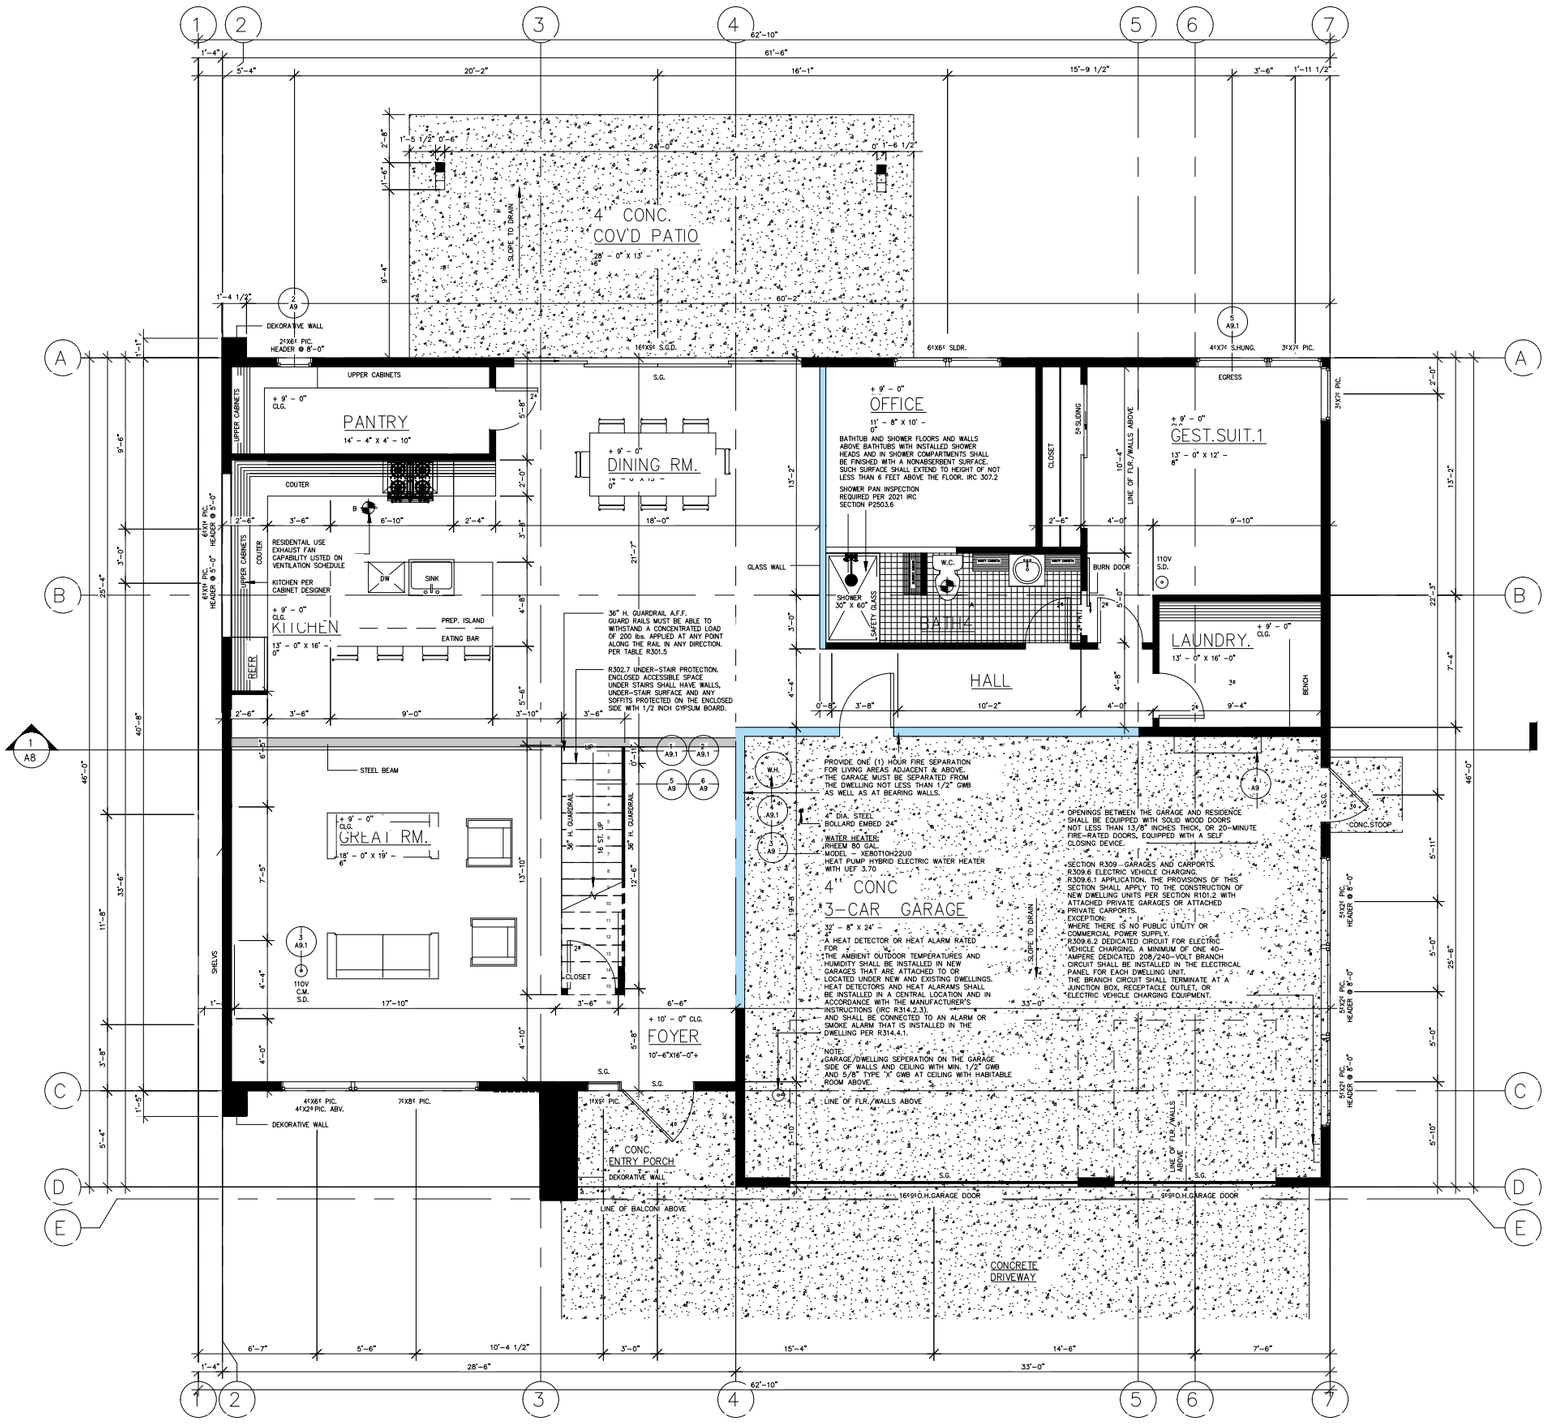


PROJECT NAME
SINGLE FAMILY RESIDENCE
SINGLE USE

PREPARED FOR
JAMES WANG
5800 NE 21ST TER
FORT LAUDERDALE, FL 33008
PH: (954) 789-9503
E: carnut1996@gmail.com

SUBMITTAL/REVISION #
SUBMITTED:
REVISED:


DESIGNED BY:

DRAFTED BY:

SHEET TITLE
RIGHT & LEFT ELEVATIONS

PROJECT NUMBER
24124-2-2

SHEET NUMBER
A6

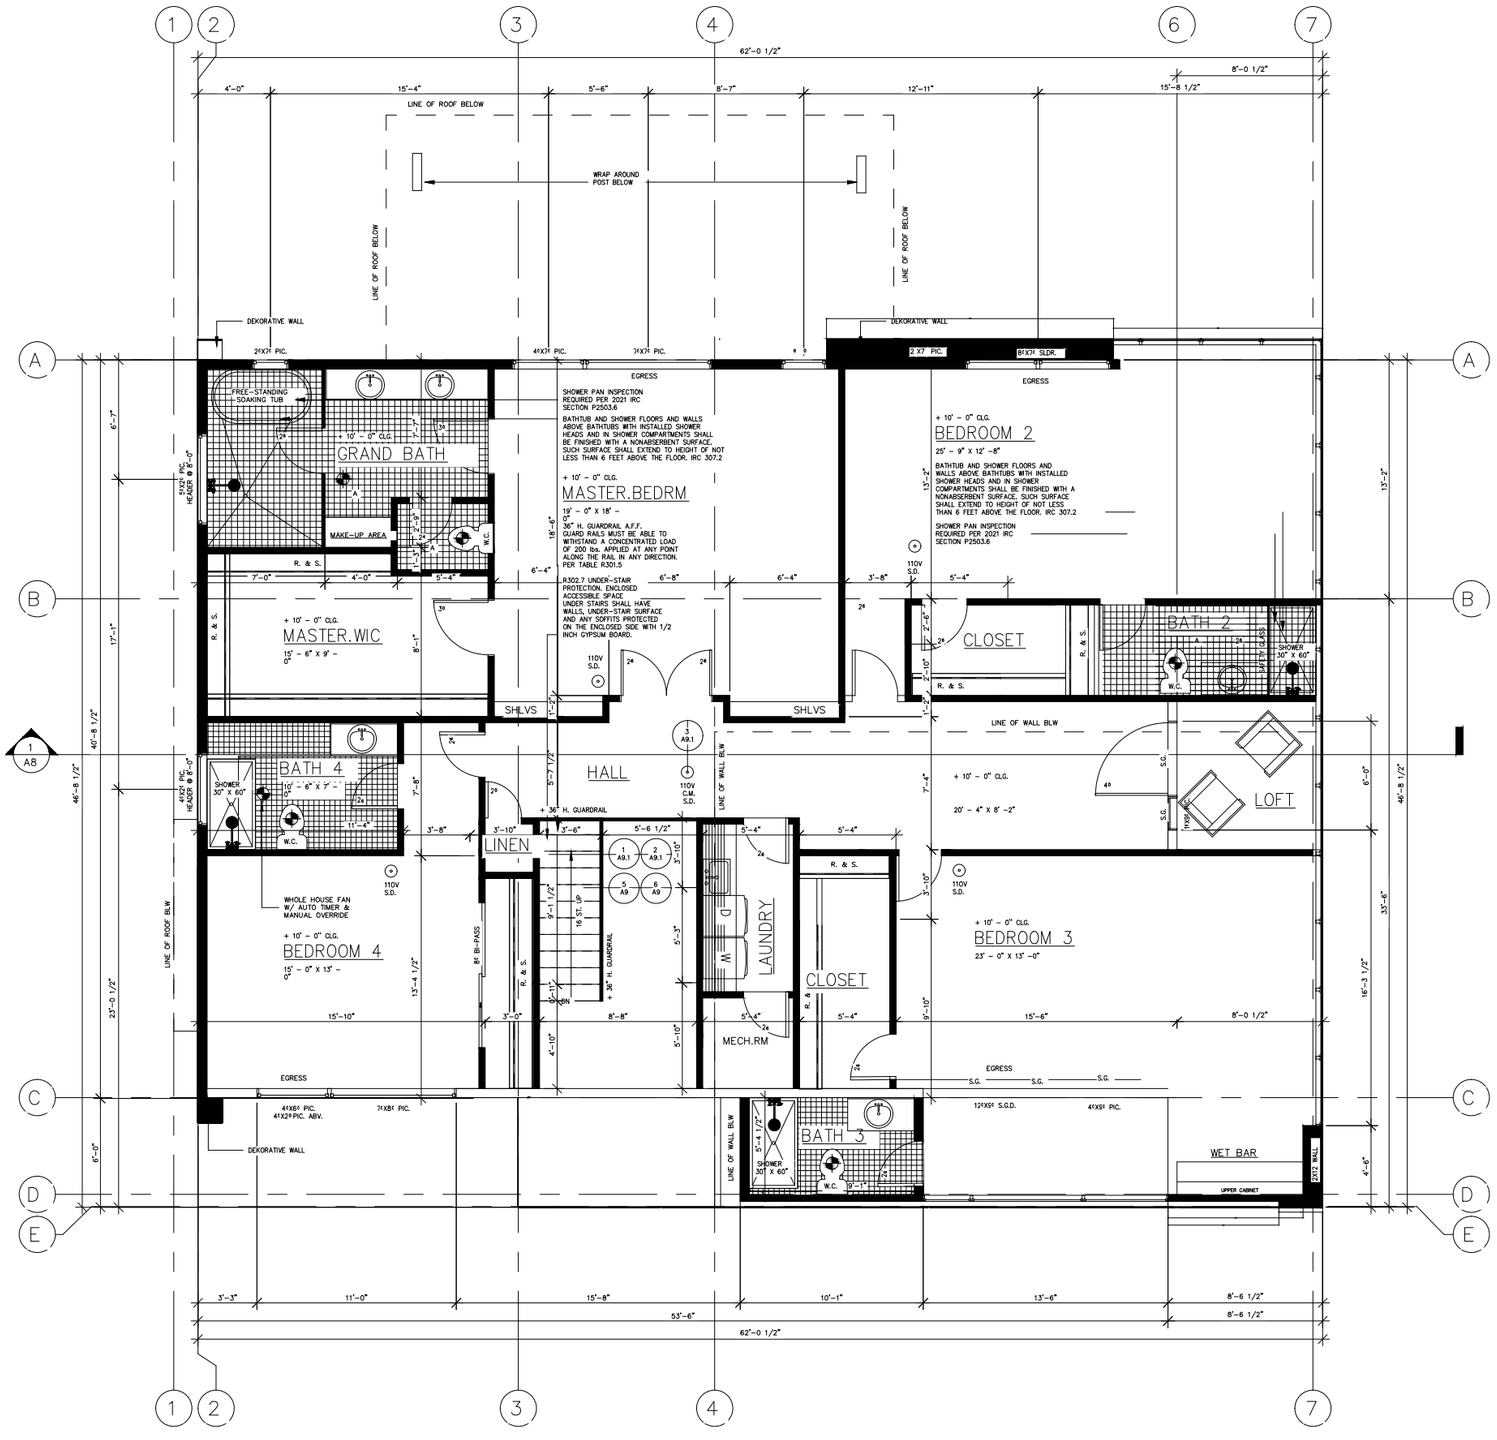

PROJECT NAME
SINGLE FAMILY RESIDENCE
SINGLE USE

PREPARED FOR
JAMES WANG
5800 NE 21ST TER
FORT LAUDERDALE, FL 33008
PH: (954) 789-9503
E: carnut996@gmail.com

SUBMITTAL/REVISION
SUBMITTED:
REVISED:


DESIGNED BY:

DRAFTED BY:

SHEET TITLE
RIGHT & LEFT ELEVATIONS

PROJECT NUMBER
24124-2-2

SHEET NUMBER
A6

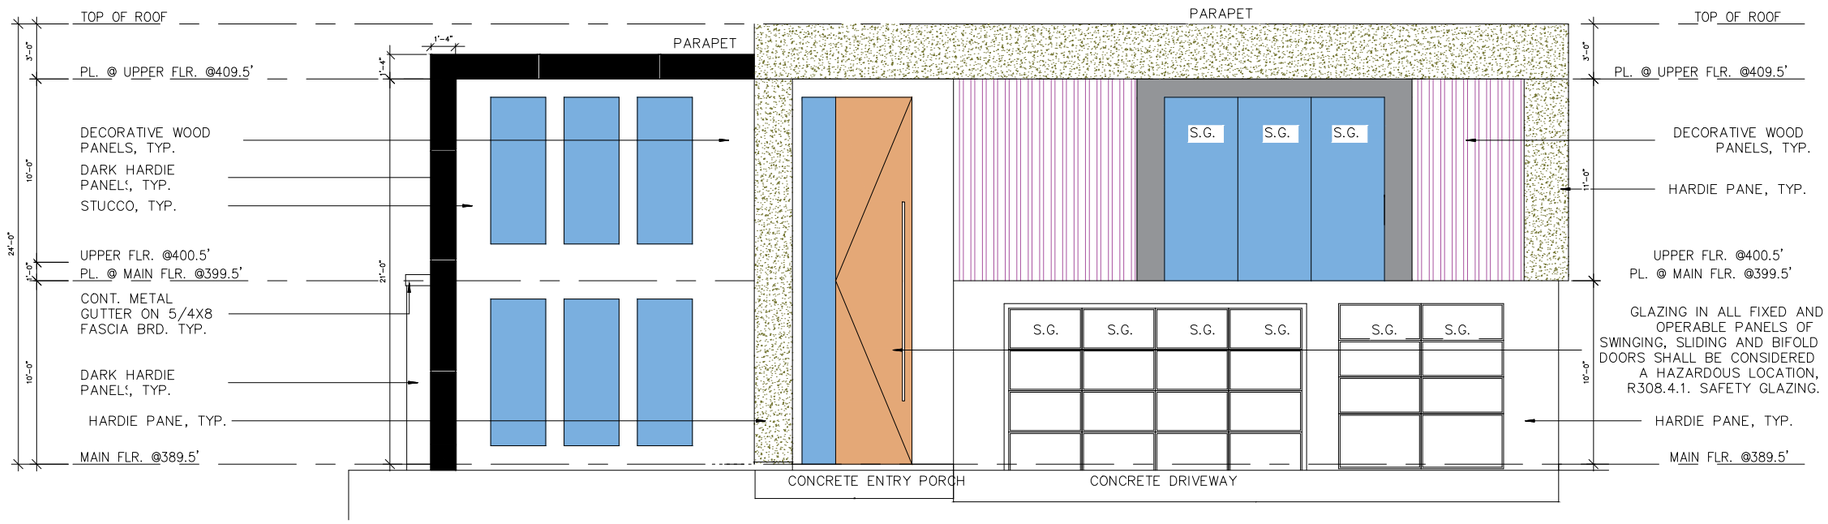

FRONT ELEVATION

SCALE: 1/4" = 1'-0"



REAR ELEVATION

SCALE: 1/4" = 1'-0"

PROJECT NAME
SINGLE FAMILY RESIDENCE
SINGLE USE

PREPARED FOR
JAMES WANG
5800 NE 21ST TER
FORT LAUDERDALE, FL 33008
PH: (954) 789-9503
E: carnut996@gmail.com

SUBMITTAL/REVISION #
SUBMITTED:
REVISED:


DESIGNED BY:

DRAFTED BY:

SHEET TITLE
RIGHT & LEFT ELEVATIONS


PROJECT NUMBER
24124-2-2

SHEET NUMBER
A6

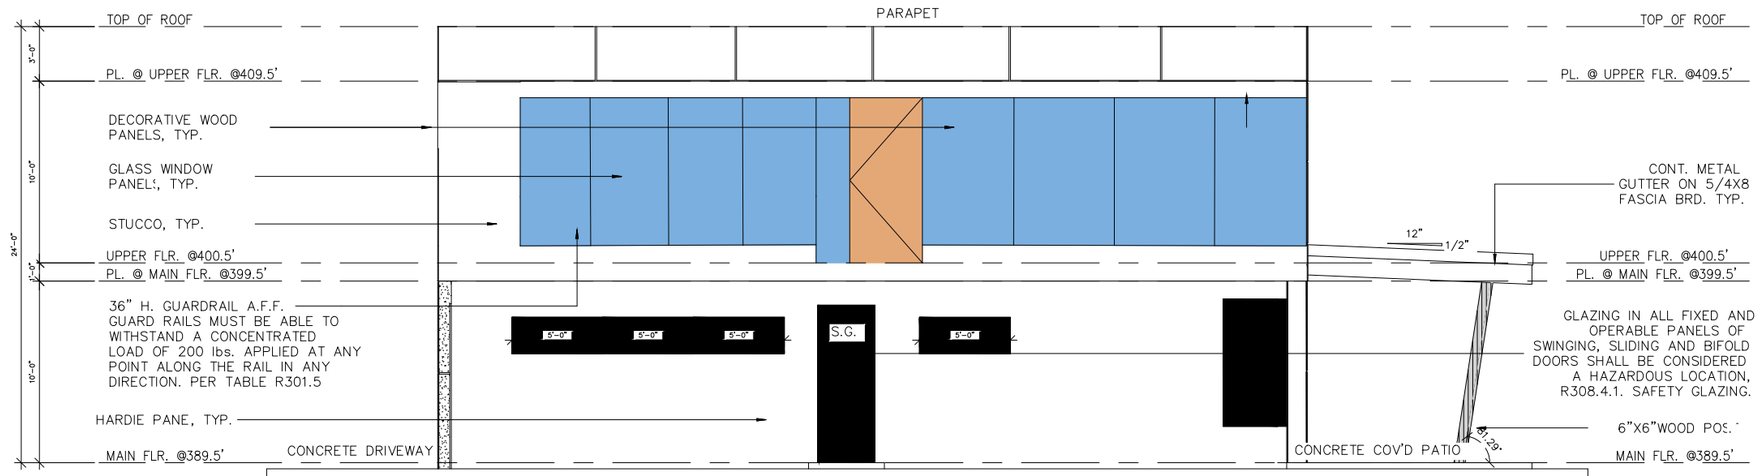

RIGHT ELEVATION

SCALE: 1/4" = 1'-0"

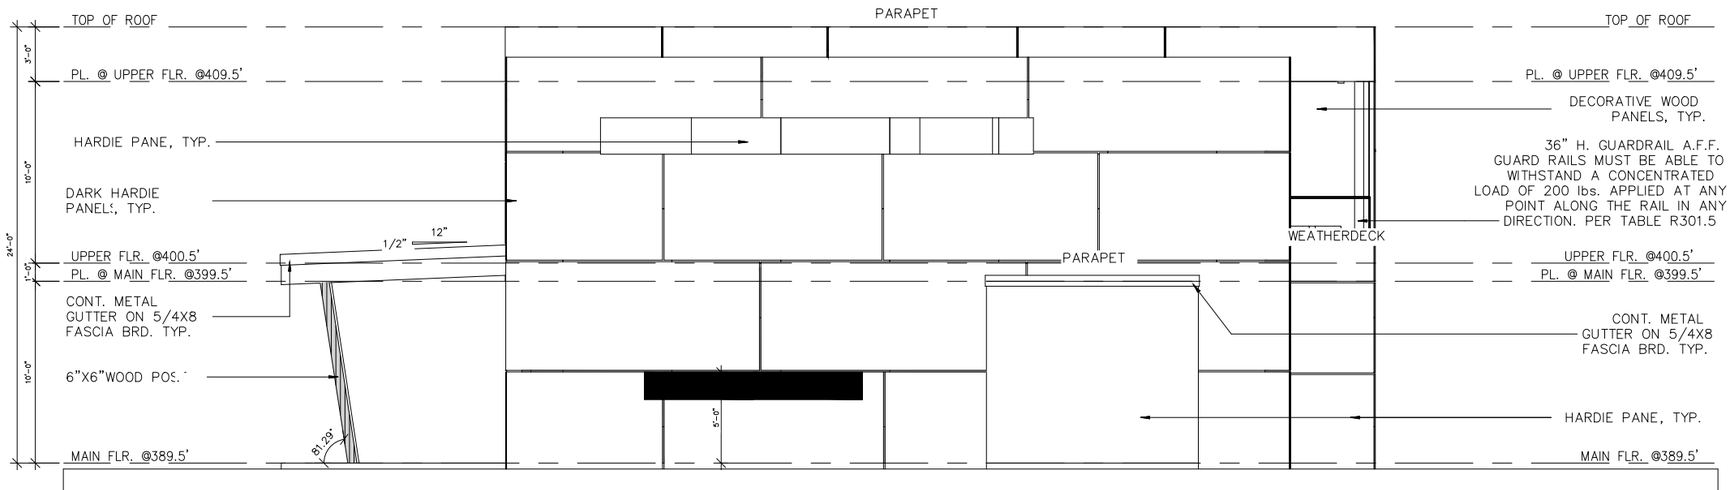

LEFT ELEVATION

SCALE: 1/4" = 1'-0"

PROJECT NAME
SINGLE FAMILY RESIDENCE
SINGLE USE

PREPARED FOR
JAMES WANG
5800 NE 21ST TER
FORT LAUDERDALE, FL 33008
PH: (954) 789-9503
E: carnut996@gmail.com

SUBMITTAL/REVISION
SUBMITTED:
REVISED:

DESIGNED BY:

DRAFTED BY:

SHEET TITLE
RIGHT & LEFT ELEVATIONS

PROJECT NUMBER
24124-2-2

SHEET NUMBER
A6