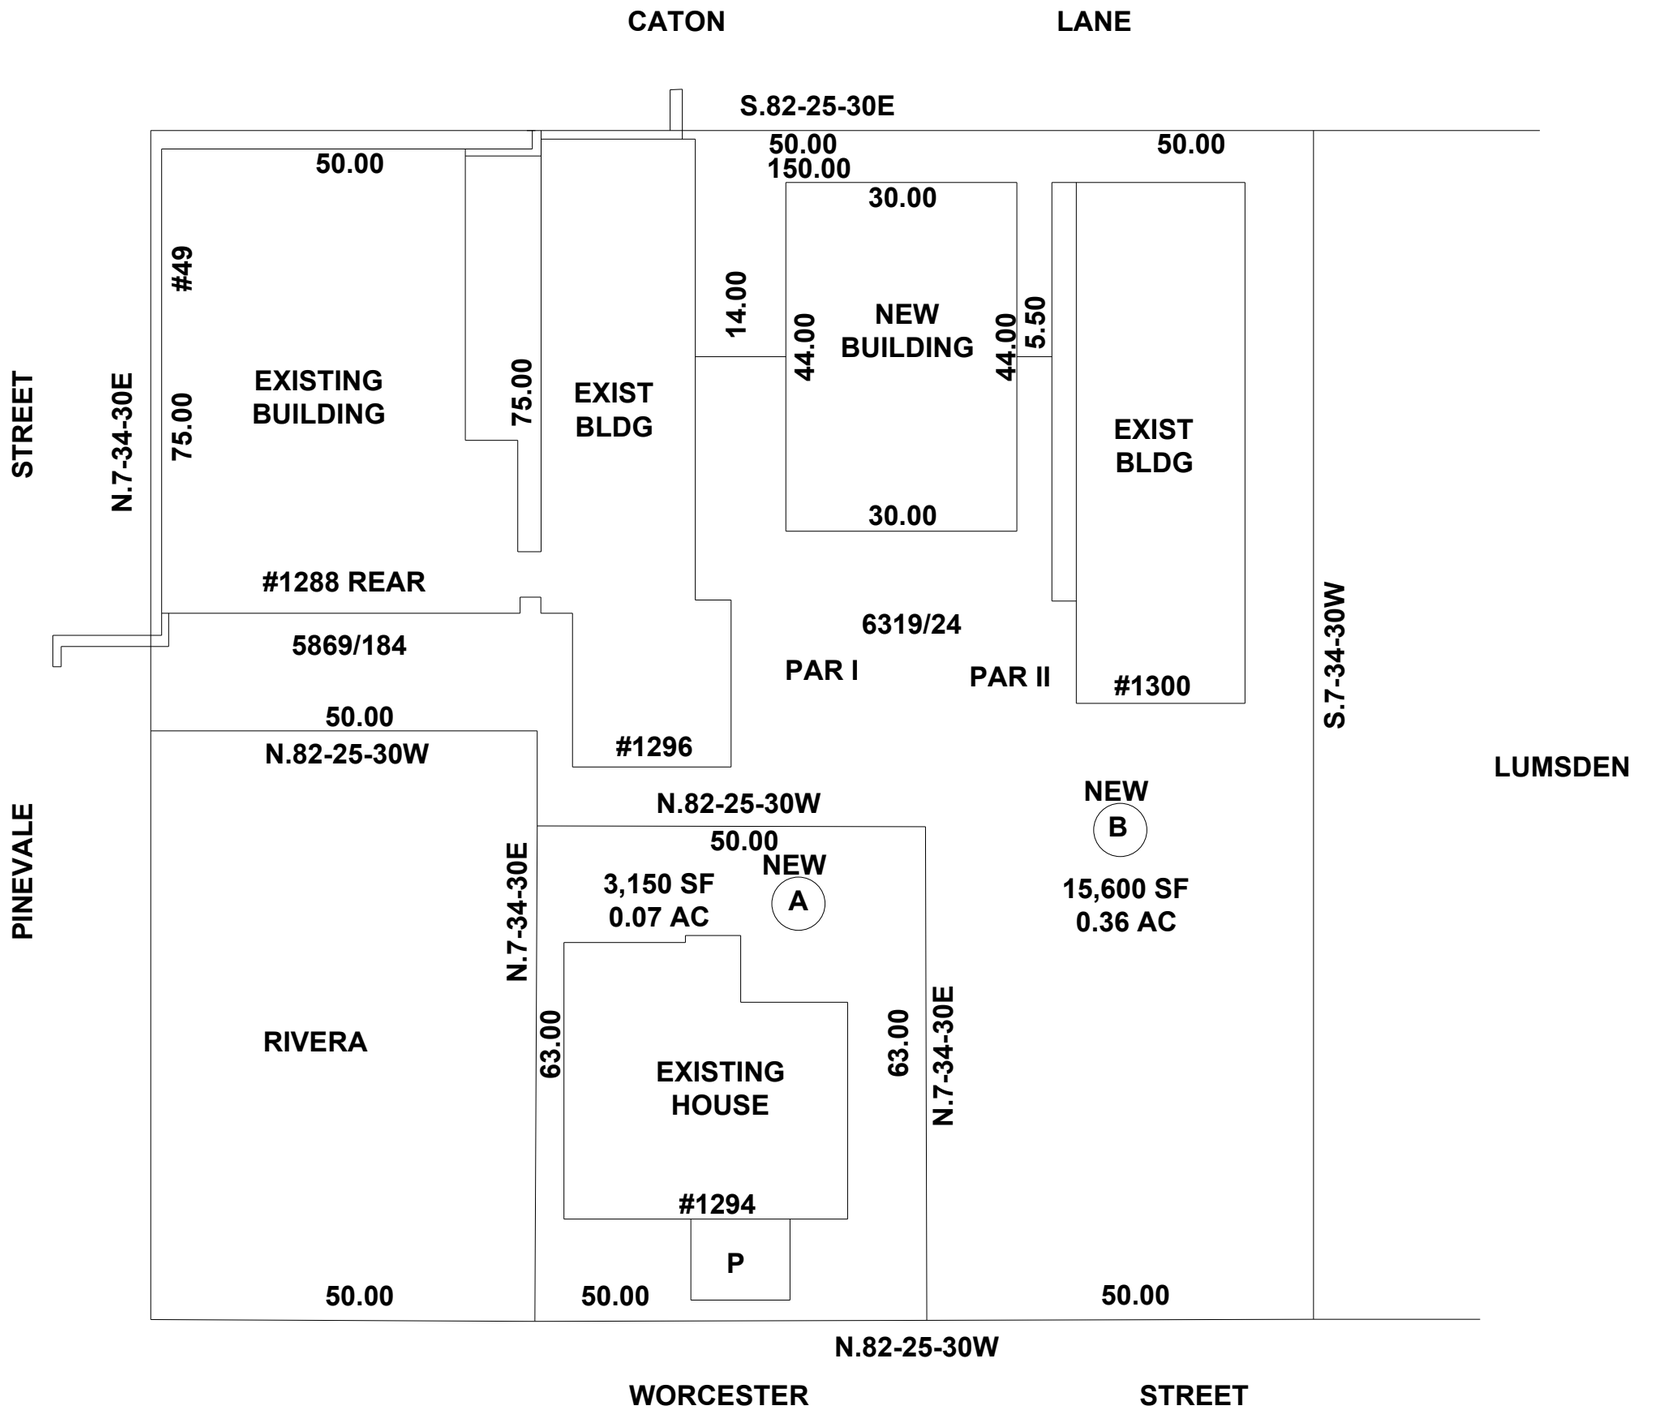


NOTE:

.Brix Arch Architecture.

PROPOSED:

CLIENT:
Garrett Lumsden

ADDRESS:
1300 Worcester Street
Indian Orchard, MA 01151

N

REGISTERED ARCHITECT – DAVID RABKIN – No. 954663 CAMBRIDGE MASS. – COMMONWEALTH OF MASSACHUSETTS

SHEET: TBC	JOB No.	REV.
DATE: 1/09/2026	WD-00132	2
DRAWN: D.P		